

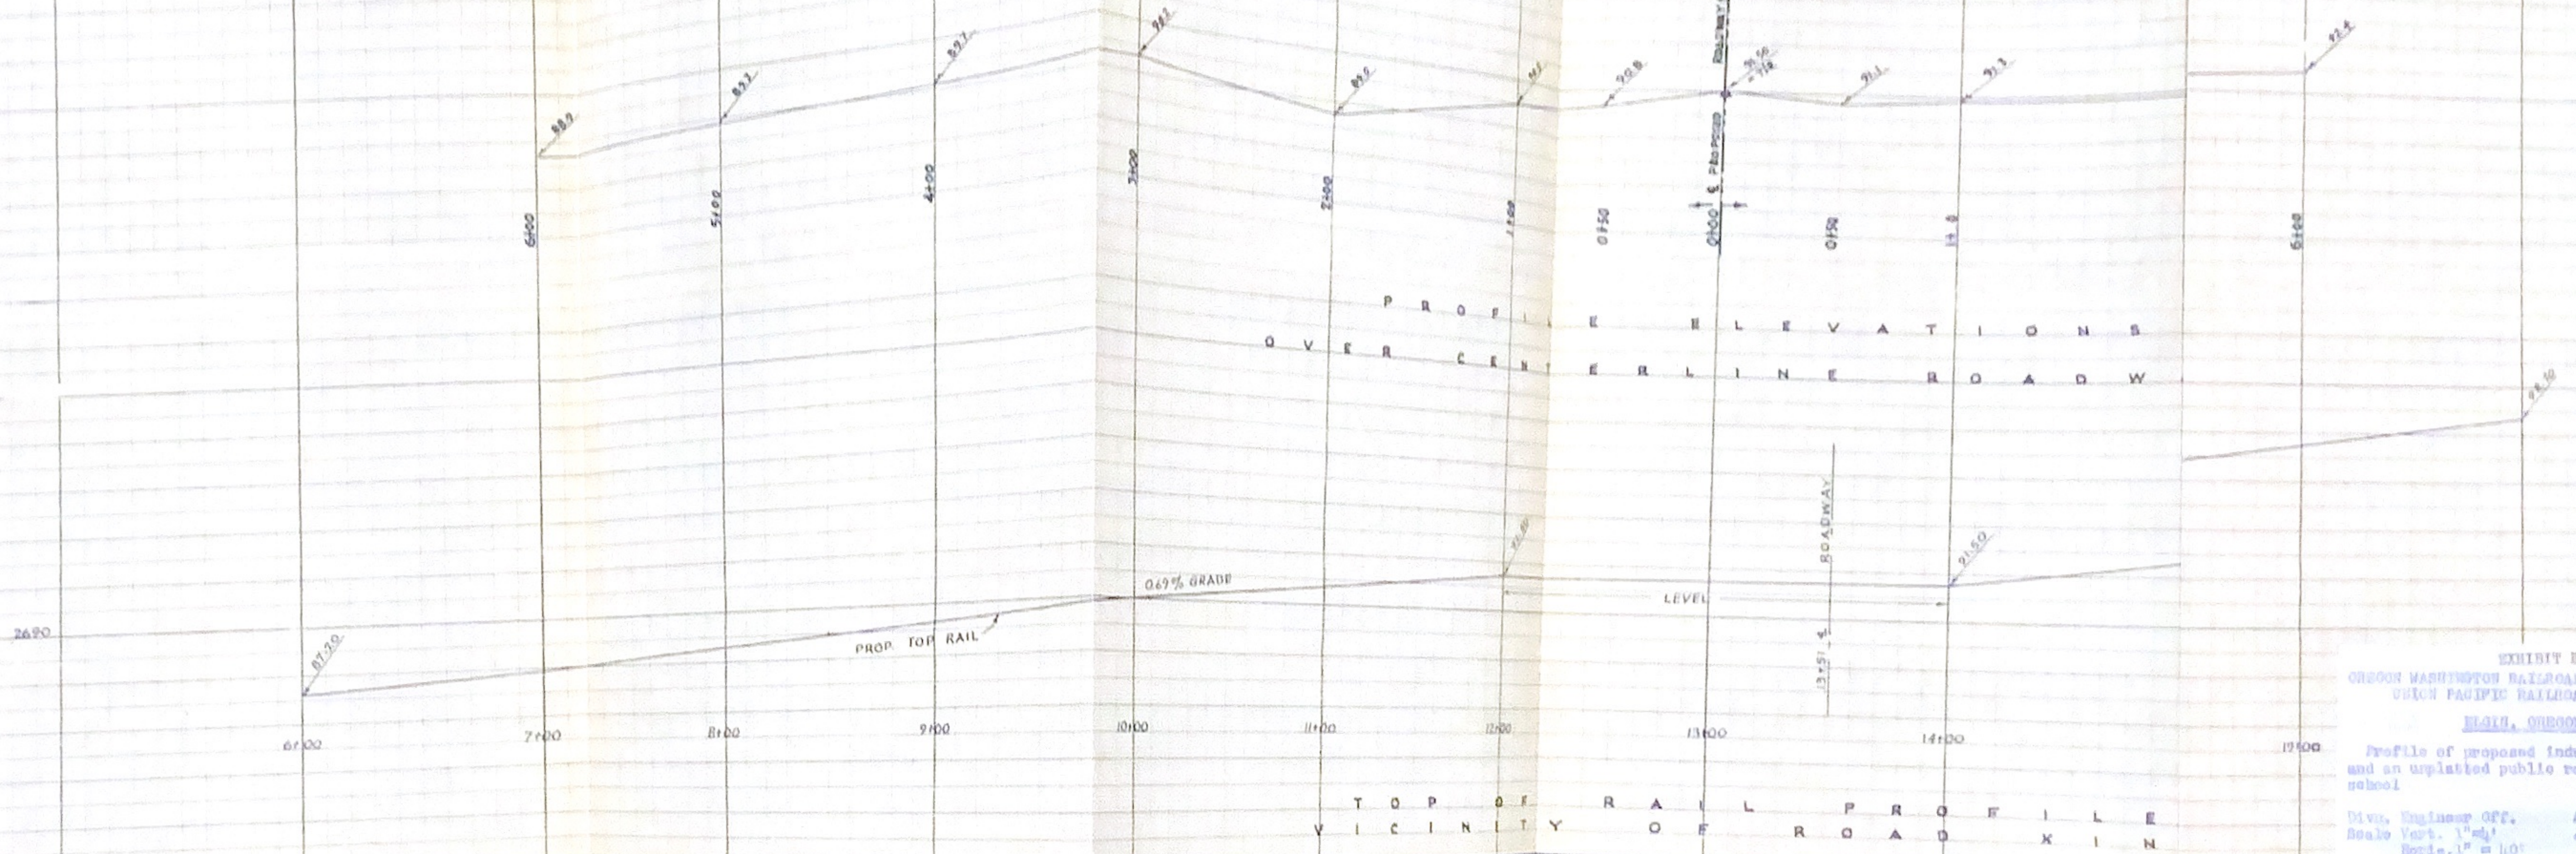


EXHIBIT B
OREGON WASHINGTON RAILROAD & NAVIGATION CO.,
UNION PACIFIC RAILROAD CO. (LESSEE)

ELGIN, OREGON

Profile of proposed industrial spur track
and an unplatted public road adjacent to
school

Div. Engineer Off.
Scale Vert. 1"=4'
Horiz. 1"=40'

Albina, Oregon
July 2, 1959

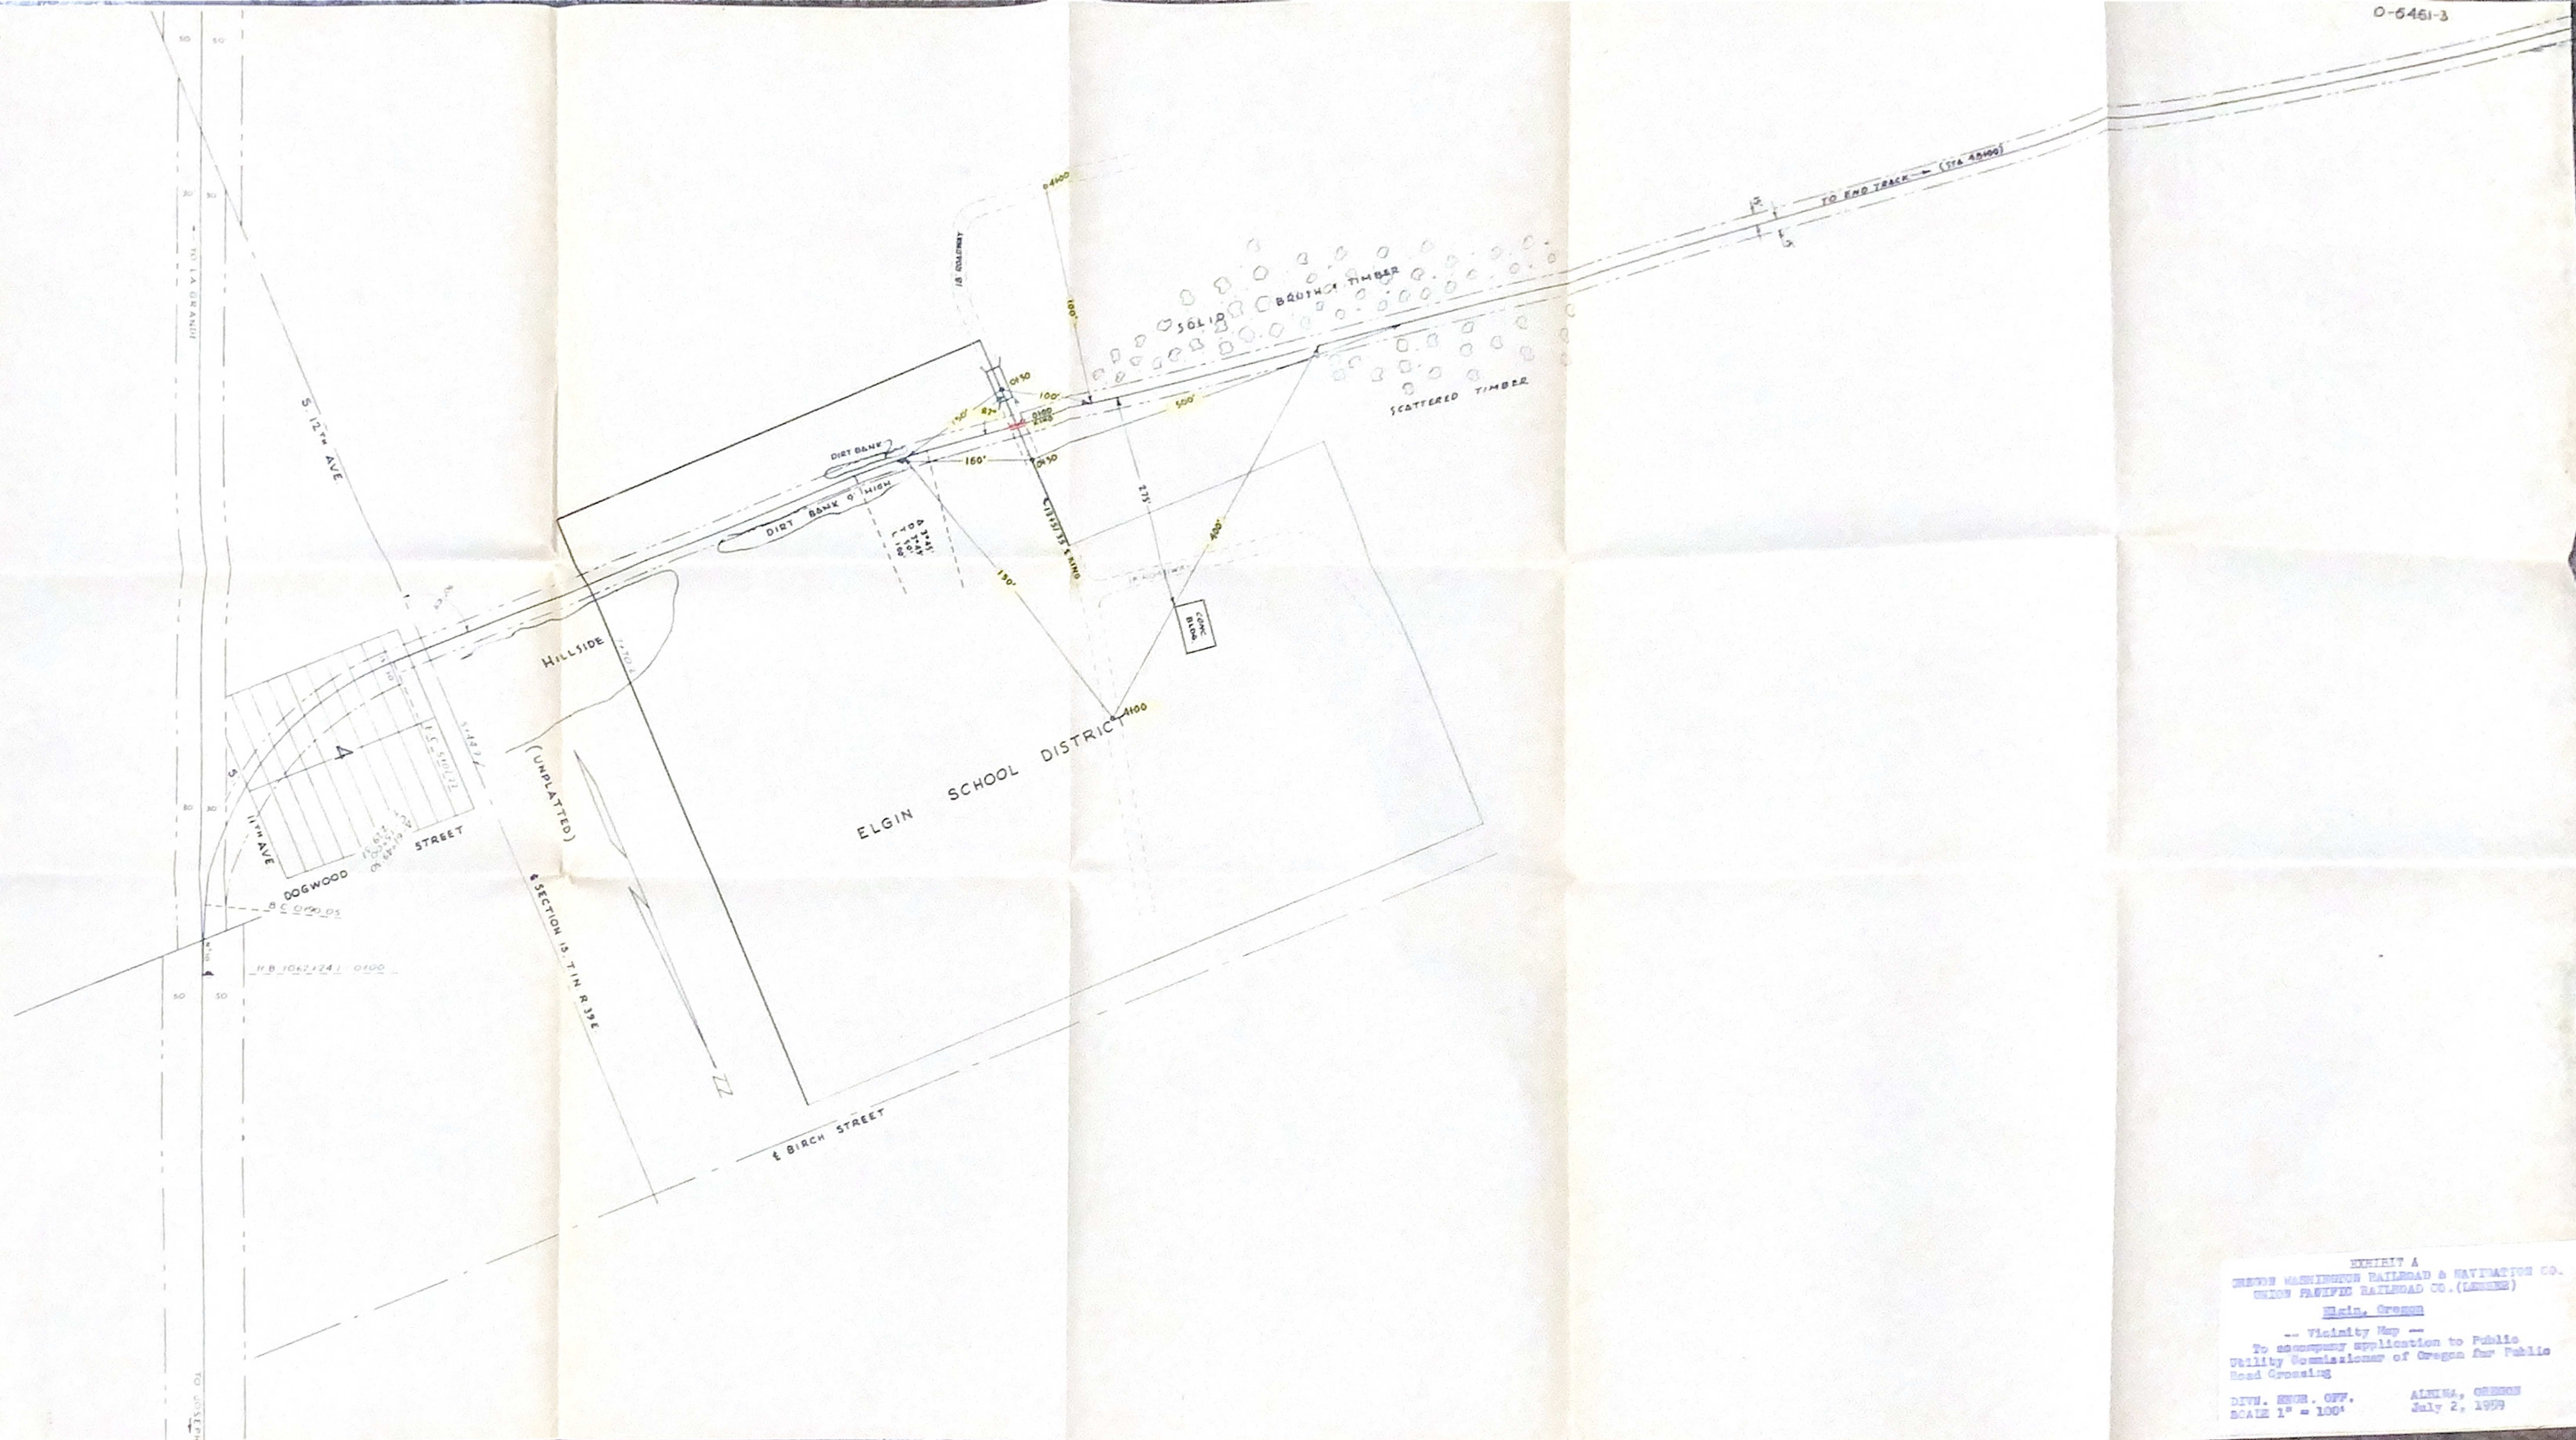


EXHIBIT A
 GREYSON WASHINGTON RAILROAD & NAVIGATION CO.
 UNION PACIFIC RAILROAD CO. (LESSOR)
 Elgin, Oregon
 -- Vicinity Map --
 To accompany application to Public
 Utility Commissioner of Oregon for Public
 Road Crossing
 DIV. ENGR. OFF. ALBANY, OREGON
 SCALE 1" = 100' July 2, 1959